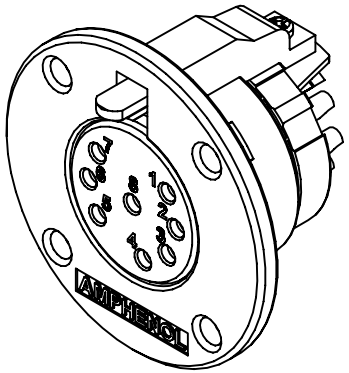

ISO VIEW

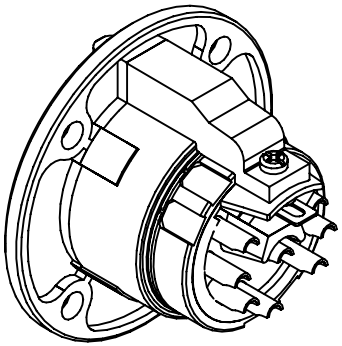

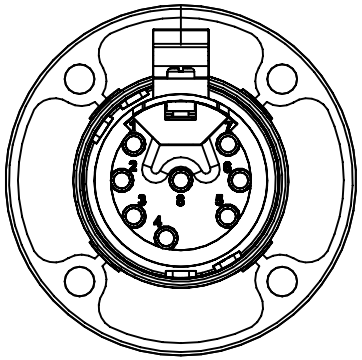

BACK VIEW

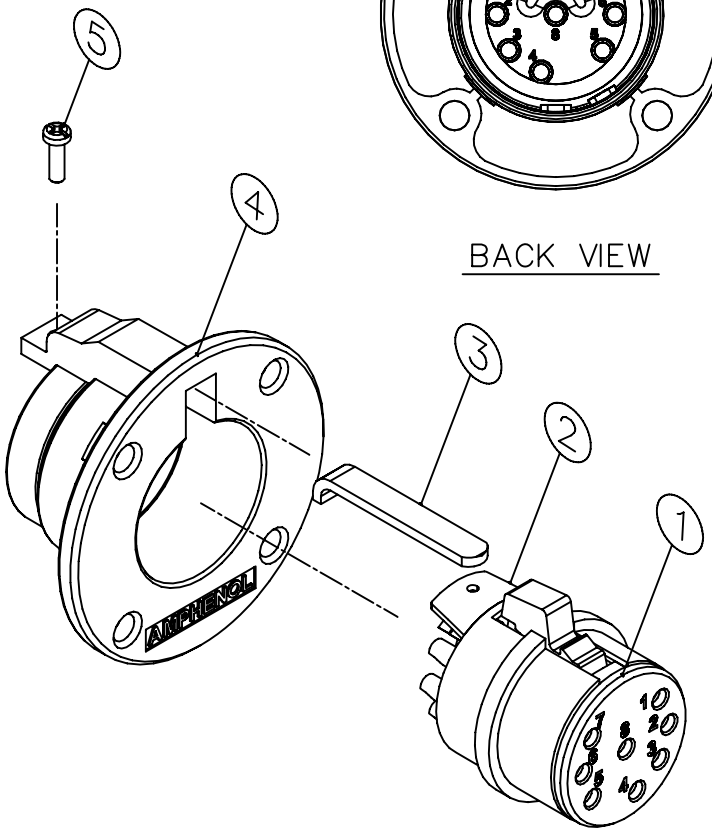

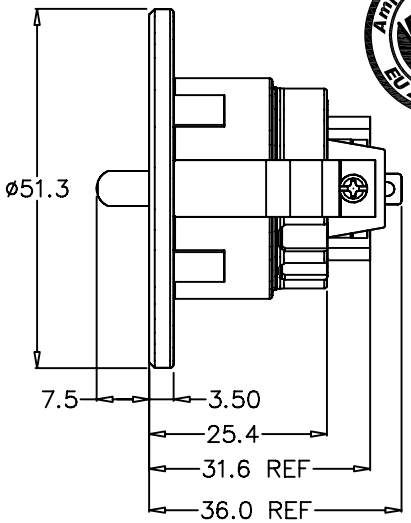

TOP VIEW

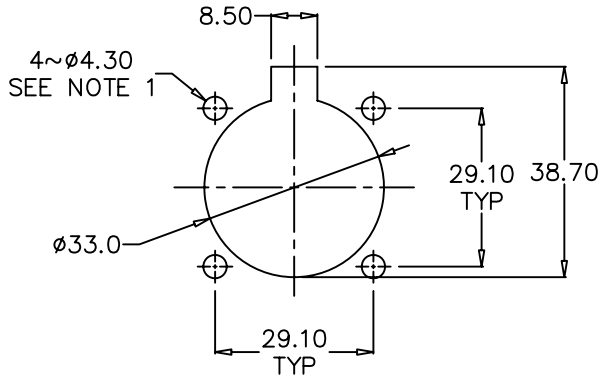

PANEL CUT OUT

EP−*−13P TYPE	EP/AP INSERT P/N
EP − 3 − 13P	156−4401−003
EP − 4 − 13P	156−4401−004
EP − 5 − 13P	156−4401−005
EP − 6 − 13P	156−4401−006
EP − 8 − 13P	156−4401−008

NOTE: 1. THE DIAMETER OF THE 4 MOUNTING HOLES ON THE PANEL CUT OUT DEPENDS ON THE SIZE OF THE SCREW TO BE USED
2. FOR EXAMPLE: FOR AN EP−8−13P USE ASSY No. 128201−0008

ITEM	PART No.	DWG No.	DESCRIPTION	QTY
5	990−4400−000	990−4400−000	2−32 PAN HEAD SCREW, LONG	1
4	248−4100−0**	248−4100−0**	DIE CAST SHELL	1
3	208−4001−000	208−4001−000	EP/AP LATCH LEVER	1
2	011−4400−000	011−4400−000	EP/AP BARREL	1
1	SEE TABLE	SEE TABLE	EP SOCKET INSULATOR ASSY	1

UNLESS OTHERWISE SPECIFIED TOLERANCE TO BE
LINEAR: X ± 1.00; X.X ± 0.50; X.XX± 0.20
ANGULAR: X° ± 1°; X°X' ± 30'; X°X'X" ± 15'
BREAK ALL SHARP EDGES AND REMOVE ALL BURRS
DO NOT SCALE
DIMENSIONS IN MILLIMETRES — THIRD ANGLE PROJECTION

THIS DOCUMENT IS THE PROPERTY OF AMPHENOL AUSTRALIA PTY. LTD.. NO PART THEREOF MAY BE REPRODUCED AND USED WITHOUT THE PRIOR WRITTEN CONSENT OF THE OWNER

REV.	CHANGE DETAILS	BY	DATE	CHG/No
4	OMIT PART NUMBER EP − 2 − 13P PRODUCT OBSOLETED	M.N.H	19−11−08	8784
~~3~~	UPDATE TO AMPHENOL TITTLE BLOCK & LOGO REDRAW, ADD BOM & PANEL CUT OUT DETAILS	M.N.H.	12−04−01	7782
~~0~~	FIRST ISSUE	S.M.D	07−02−90	----

CAD FILE: 00804104 | DRN: S.M.D | DATE:07−02−90
MATL: REFER TO COMPONENT | CKD: M.H | DATE:19−11−08
FINISH: REFER TO COMPONENT | APP'D: P.M | DATE:19−11−08
SCALE: 2:1 UOS | PART No: SEE TABLE | SIZE: A3

TITLE: EP−*−13P CUSTOMER DRAWING

Amphenol
Amphenol Australia Pty.Ltd, 2 Fiveways Blvd, Keysborough, Vic.3173

DRAWING NO. 128201−000* | SHEET 1 OF 1